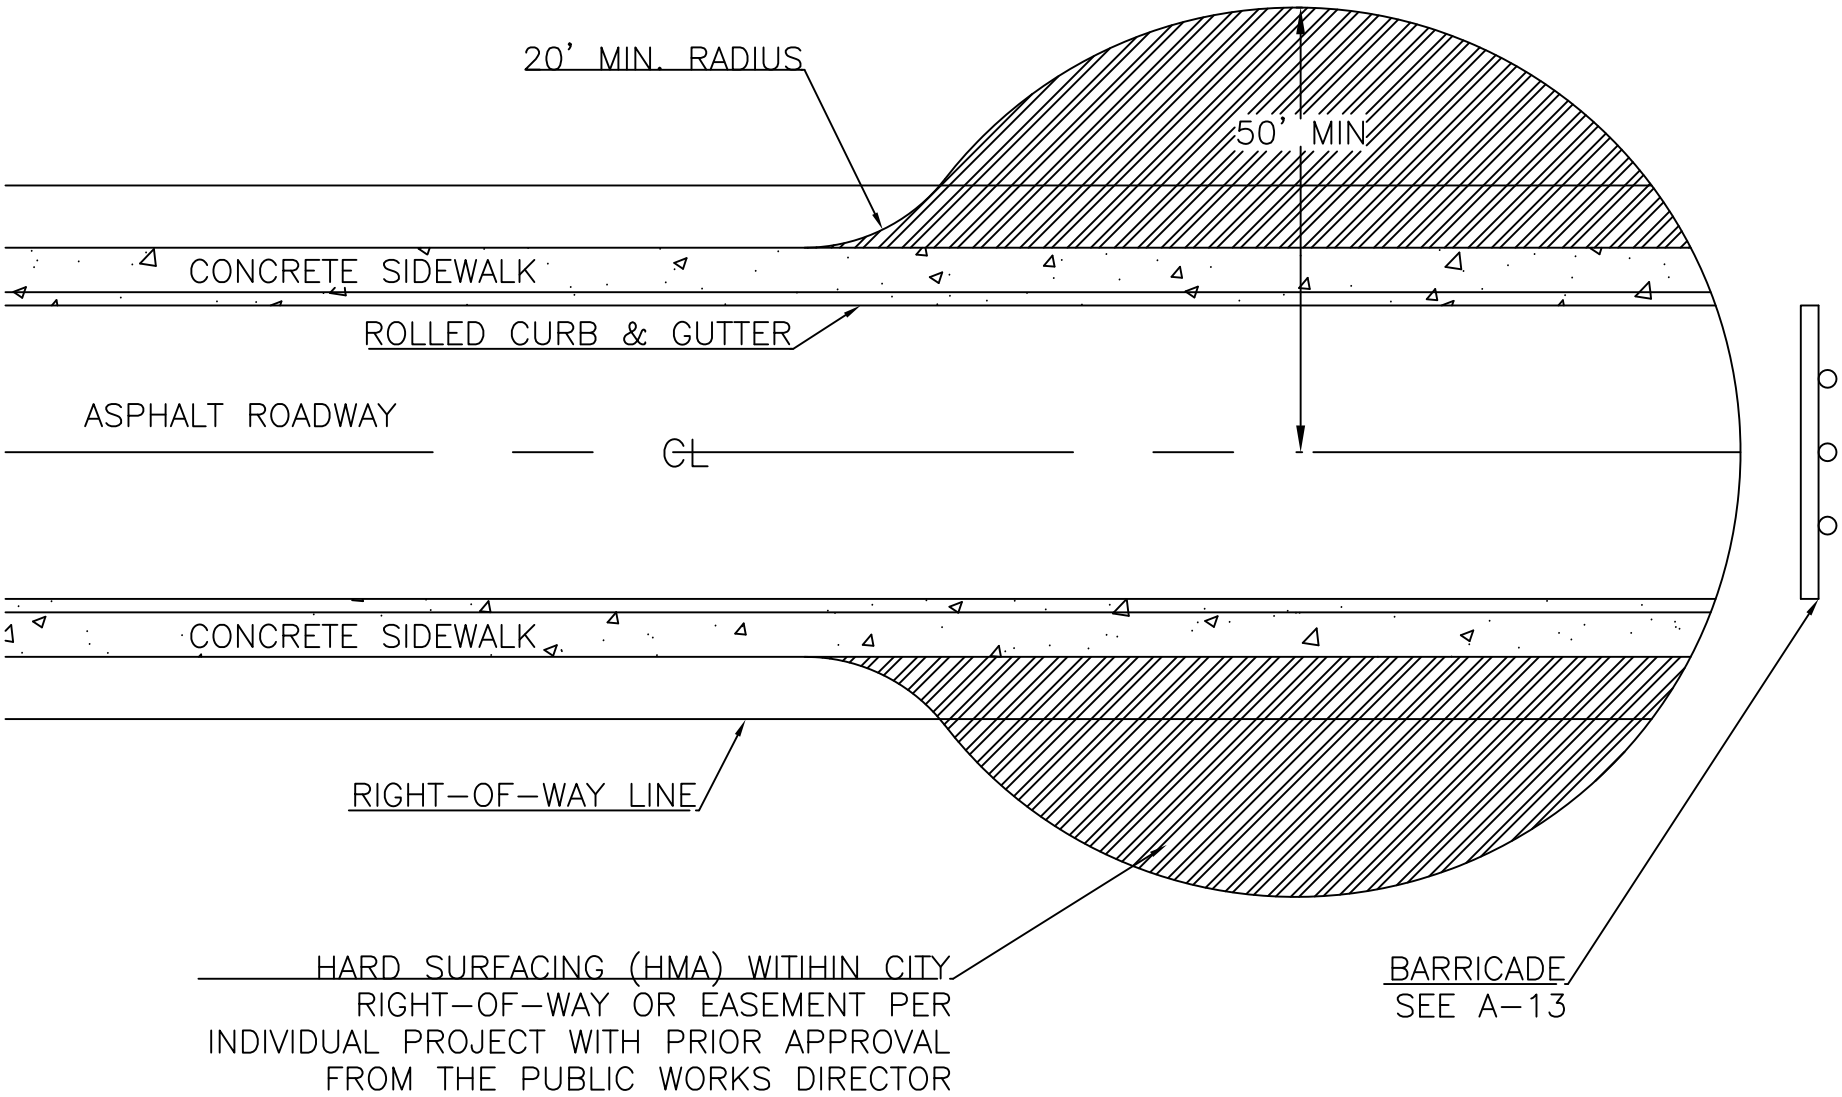

Note: No parking signs shall be installed around turnaround.

TEMPORARY CUL-DE-SAC

EPHRATA PUBLIC WORKS DEPARTMENT

DATE	REVISION	BY

DRAWN
CHECK
SCALE NTS
DATE 10/03/08

CITY OF EPHRATA
GRANT COUNTY WASHINGTON

A-13A